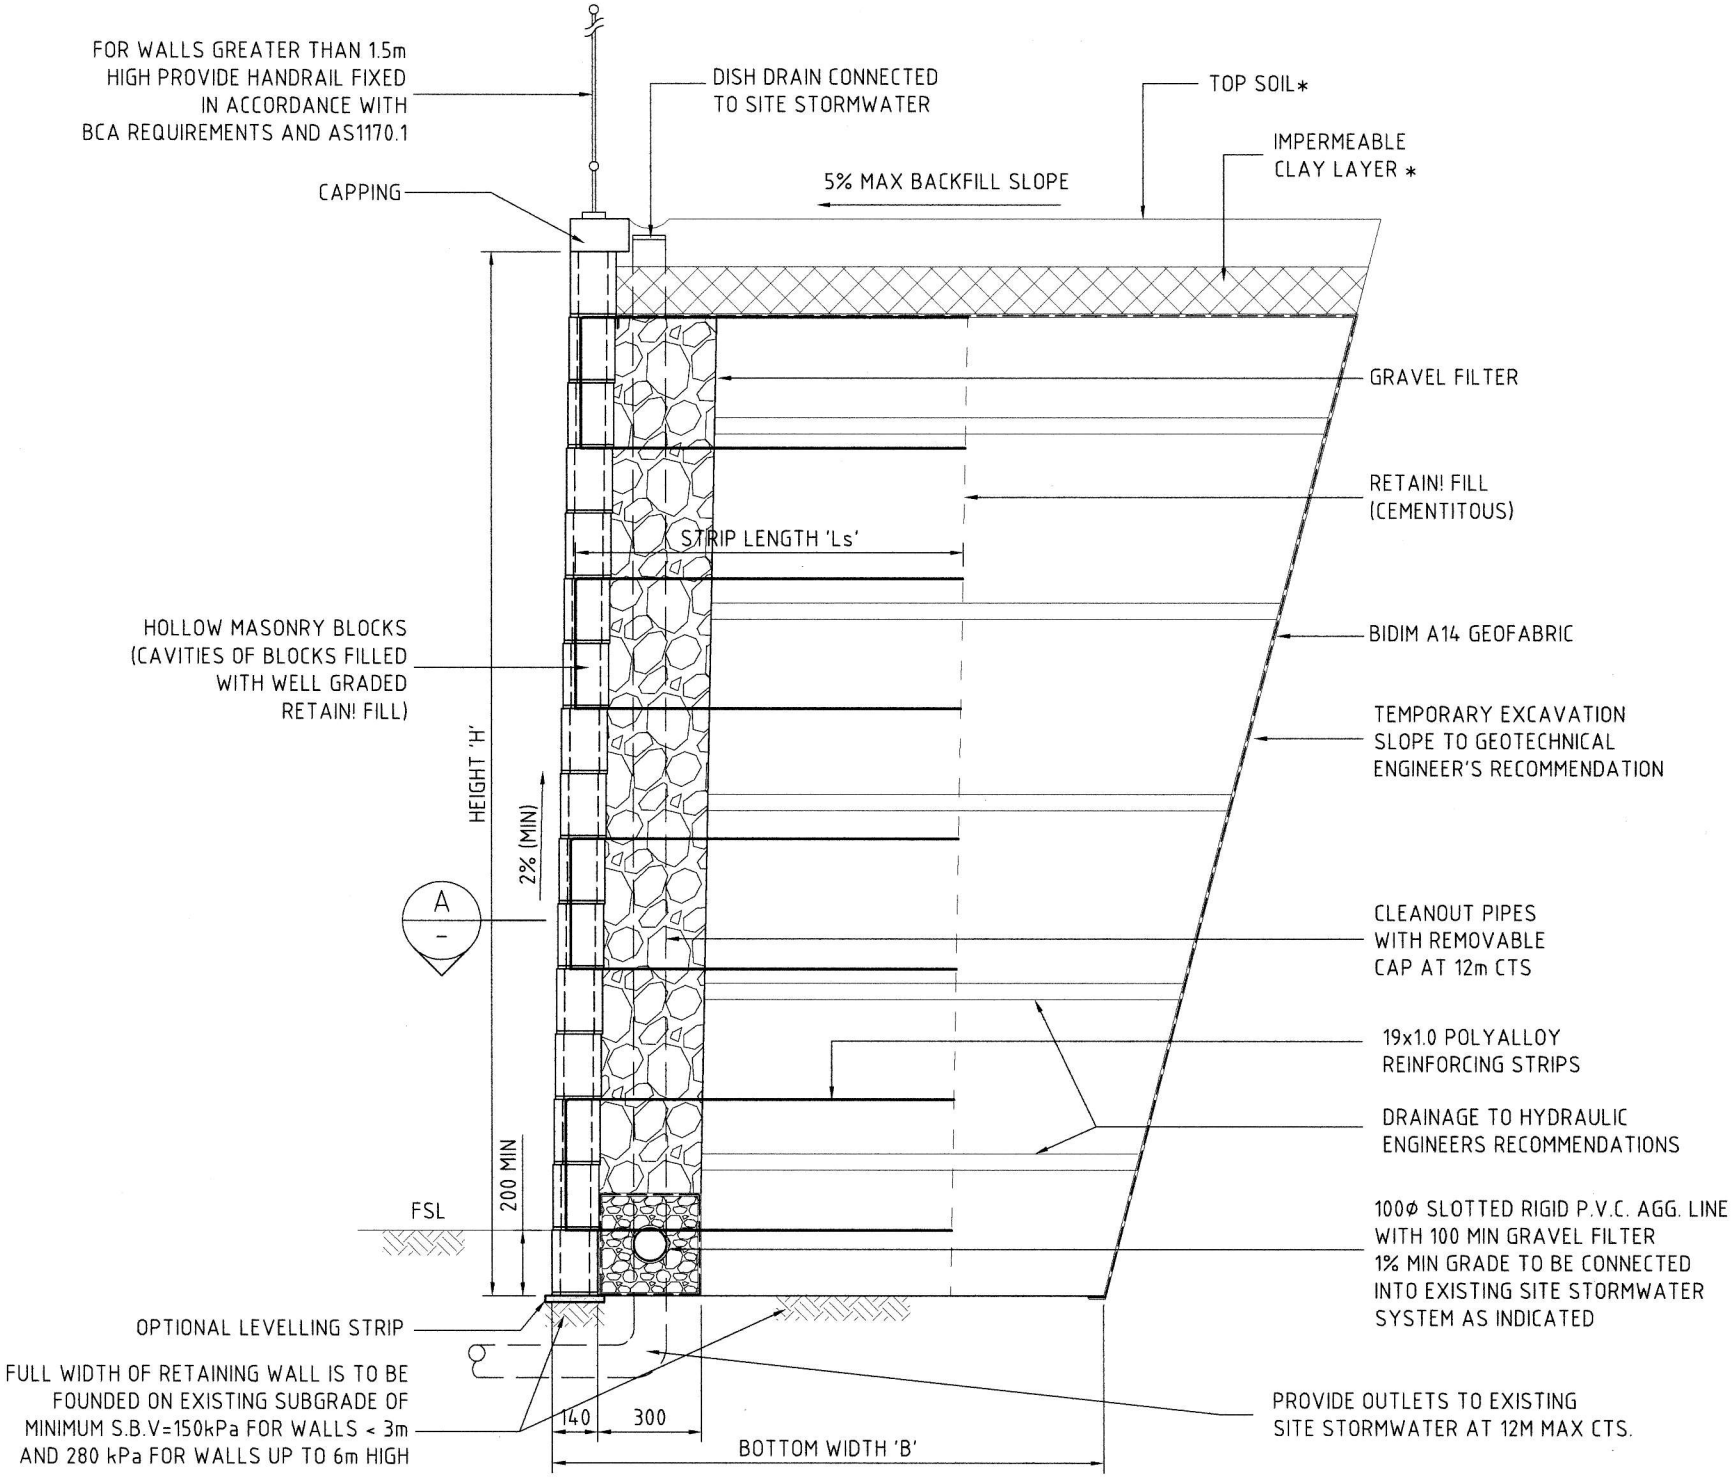

TYPICAL SECTION